LOCATION PLAN
743 OCEAN BLVD, HAMPTON, NH

SCALE: 1"=20' JULY 20, 2013

PREPARED BY STOCKTON SERVICES
PO BOX 1306, HAMPTON, NH 603 929-7404

STATE OF NEW HAMPSHIRE
No. 752
ANNE W. BIALOBRZESKI
LICENSED LAND SURVEYOR
SIGNATURE
7/20/13

OWNER OF RECORD:
MOONEY CHILDREN R E TRUST
DEED REF: RCRD 3075-930
RCRD 2534-1433
LOT AREA: 7100 SF±
PLAN REF: RCRD PLAN D6262
TAX MAP 223 LOT 49
EXISTING TWO-FAMILY DWELLING
ZONING CLASS - RA

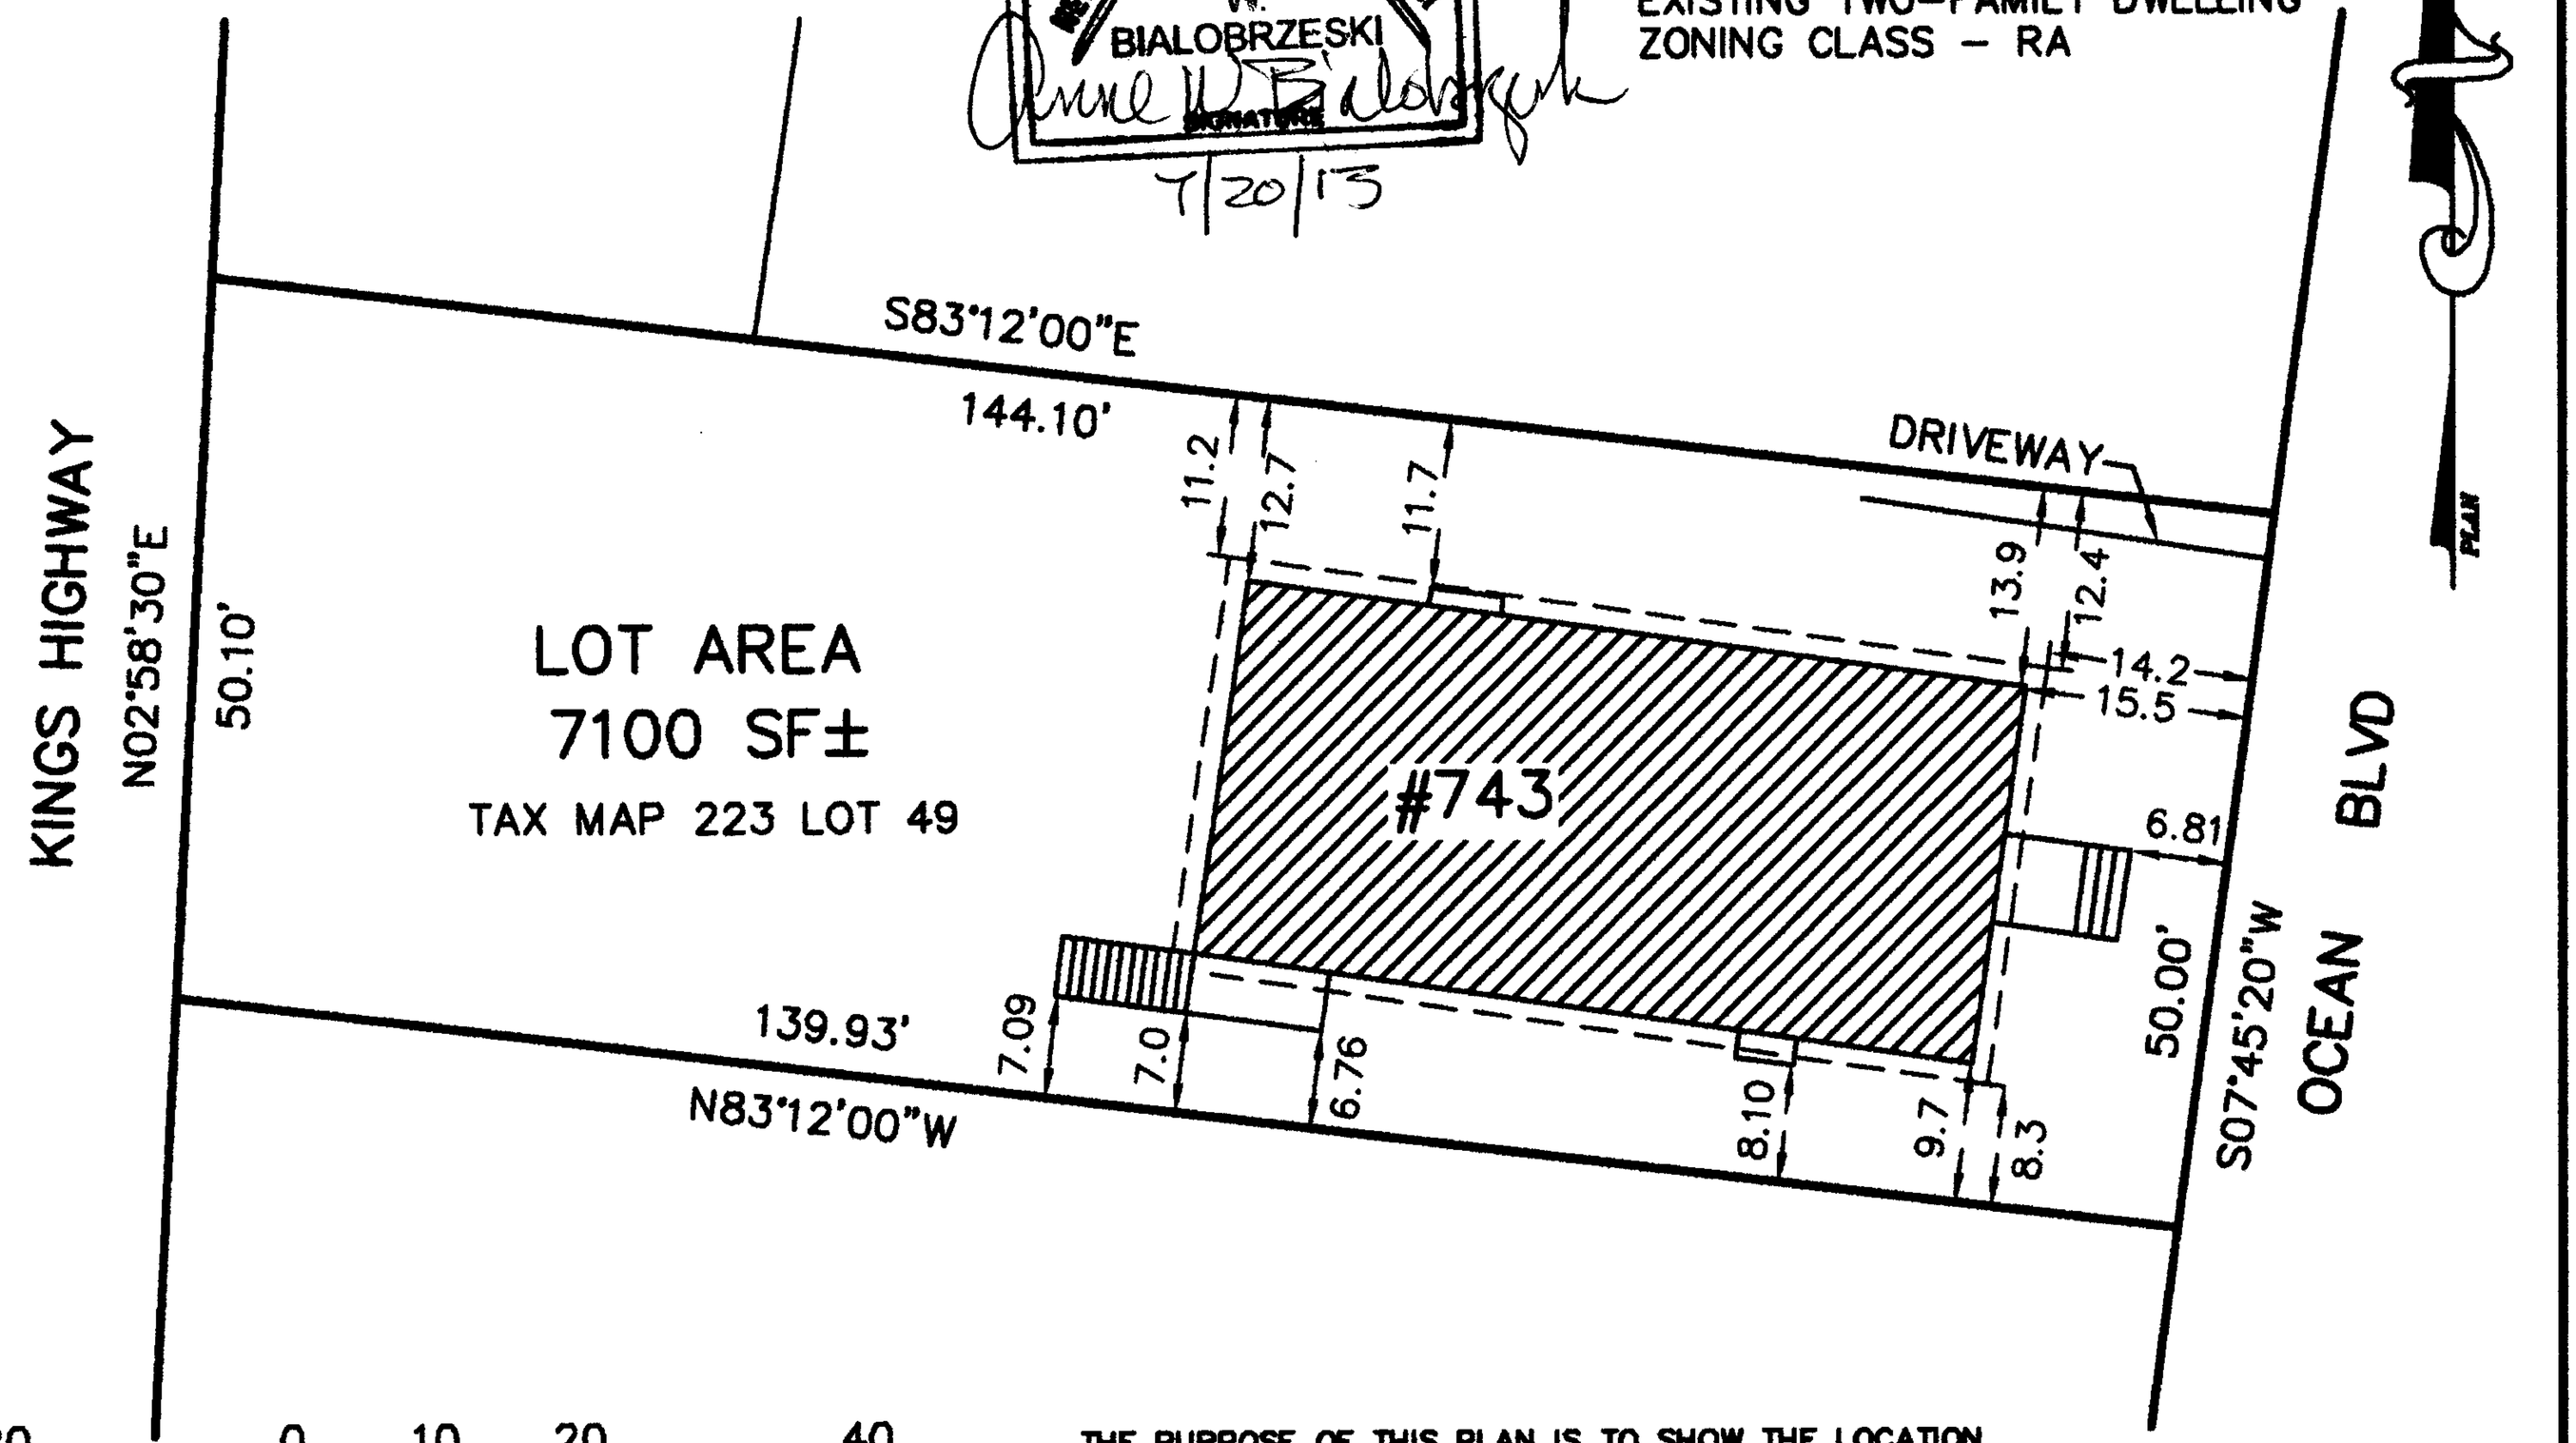

20 0 10 20 40
1 INCH = 20 FEET

THE PURPOSE OF THIS PLAN IS TO SHOW THE LOCATION OF EXISTING BUILDING WITH RESPECT TO EXISTING BOUNDARIES. NO OTHER REPRESENTATION IS INTENDED OR IMPLIED. BOUNDARIES ARE AS PER RCRD PLAN D6262.

661